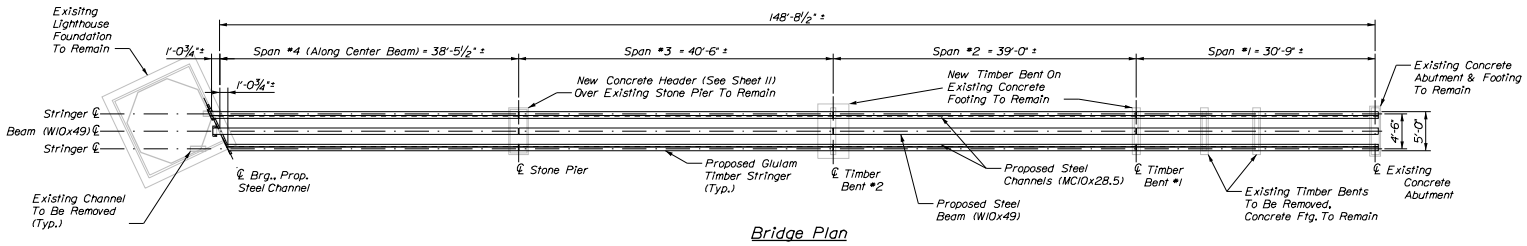

Bridge Plan

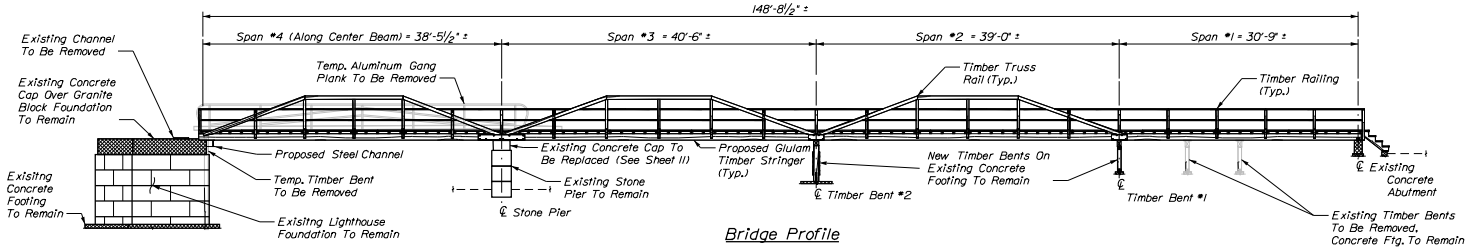

Bridge Profile

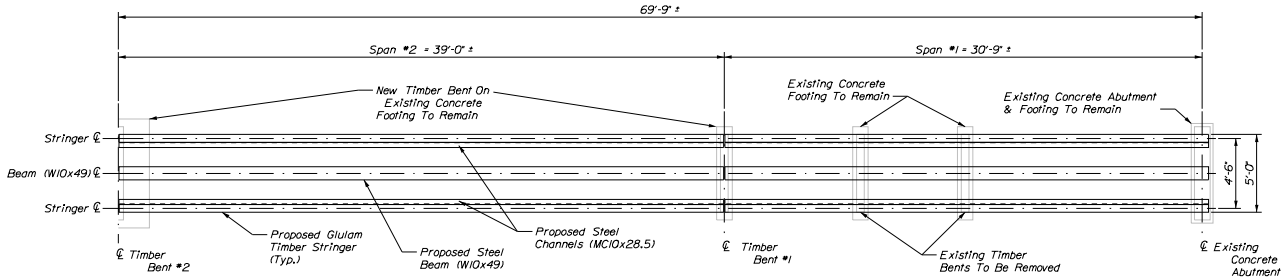

Bridge Plan - Spans #1 & #2

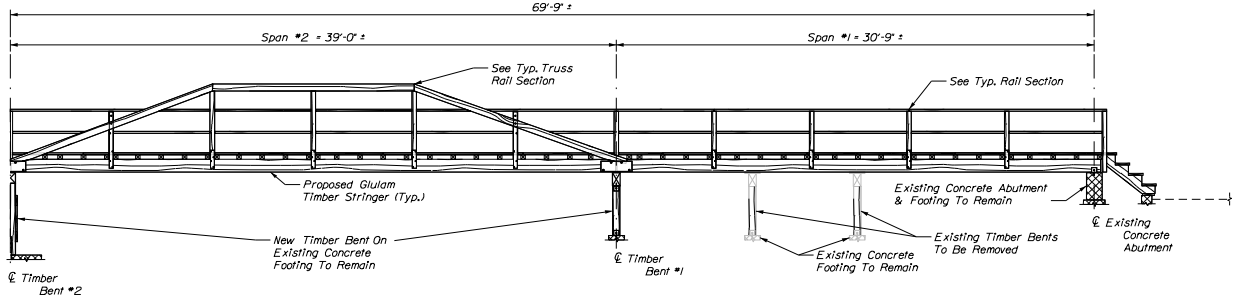

Bridge Profile - Spans #1 & #2

CALDERWOOD ENGINEERING, ETC.
STRUCTURAL ENGINEERING • DETAILING SERVICES
3 Universal Park, Suite 2 Brunswick ME 04011 207-729-2007

PREPARED FOR
FRIENDS OF DOUBLING POINT LIGHT

PROJECT NUMBER
027-DOUBLING POINT-23

STATE OF MAINE
ERIC CALDERWOOD
No. 9099
LICENSED PROFESSIONAL ENGINEER

	NAME	BY	DATE
PROJ. MANAGER			
DESIGN-DETAILED	MRM	MRM	AUG 2024
CHECKED-REVIEWED	ETC	JJH	AUG 2024
DESIGN2-DETAILED2			
DESIGN3-DETAILED3			
REVISIONS 1			
REVISIONS 2			
REVISIONS 3			
REVISIONS 4			
FIELD CHANGES			

SIGNATURE

P.E. NUMBER 9099

DATE AUG 2024

DOUBLING POINT LIGHT
ARROWSIC, ME

GENERAL PLAN & PROFILE

SHEET NUMBER
3
OF 13

Filename: ...\003_Plan and Profile 1_Details.dgn Division: HIGHWAY Username: common Date:8/20/2024